


Digitaal ondertekend
door Rony Herlitska
(Signature)
Datum: 02/10/2026
13:07:01

Digitaal ondertekend
door Isabelle Thielemans
(Signature)
Datum: 01/10/2026
09:20:54

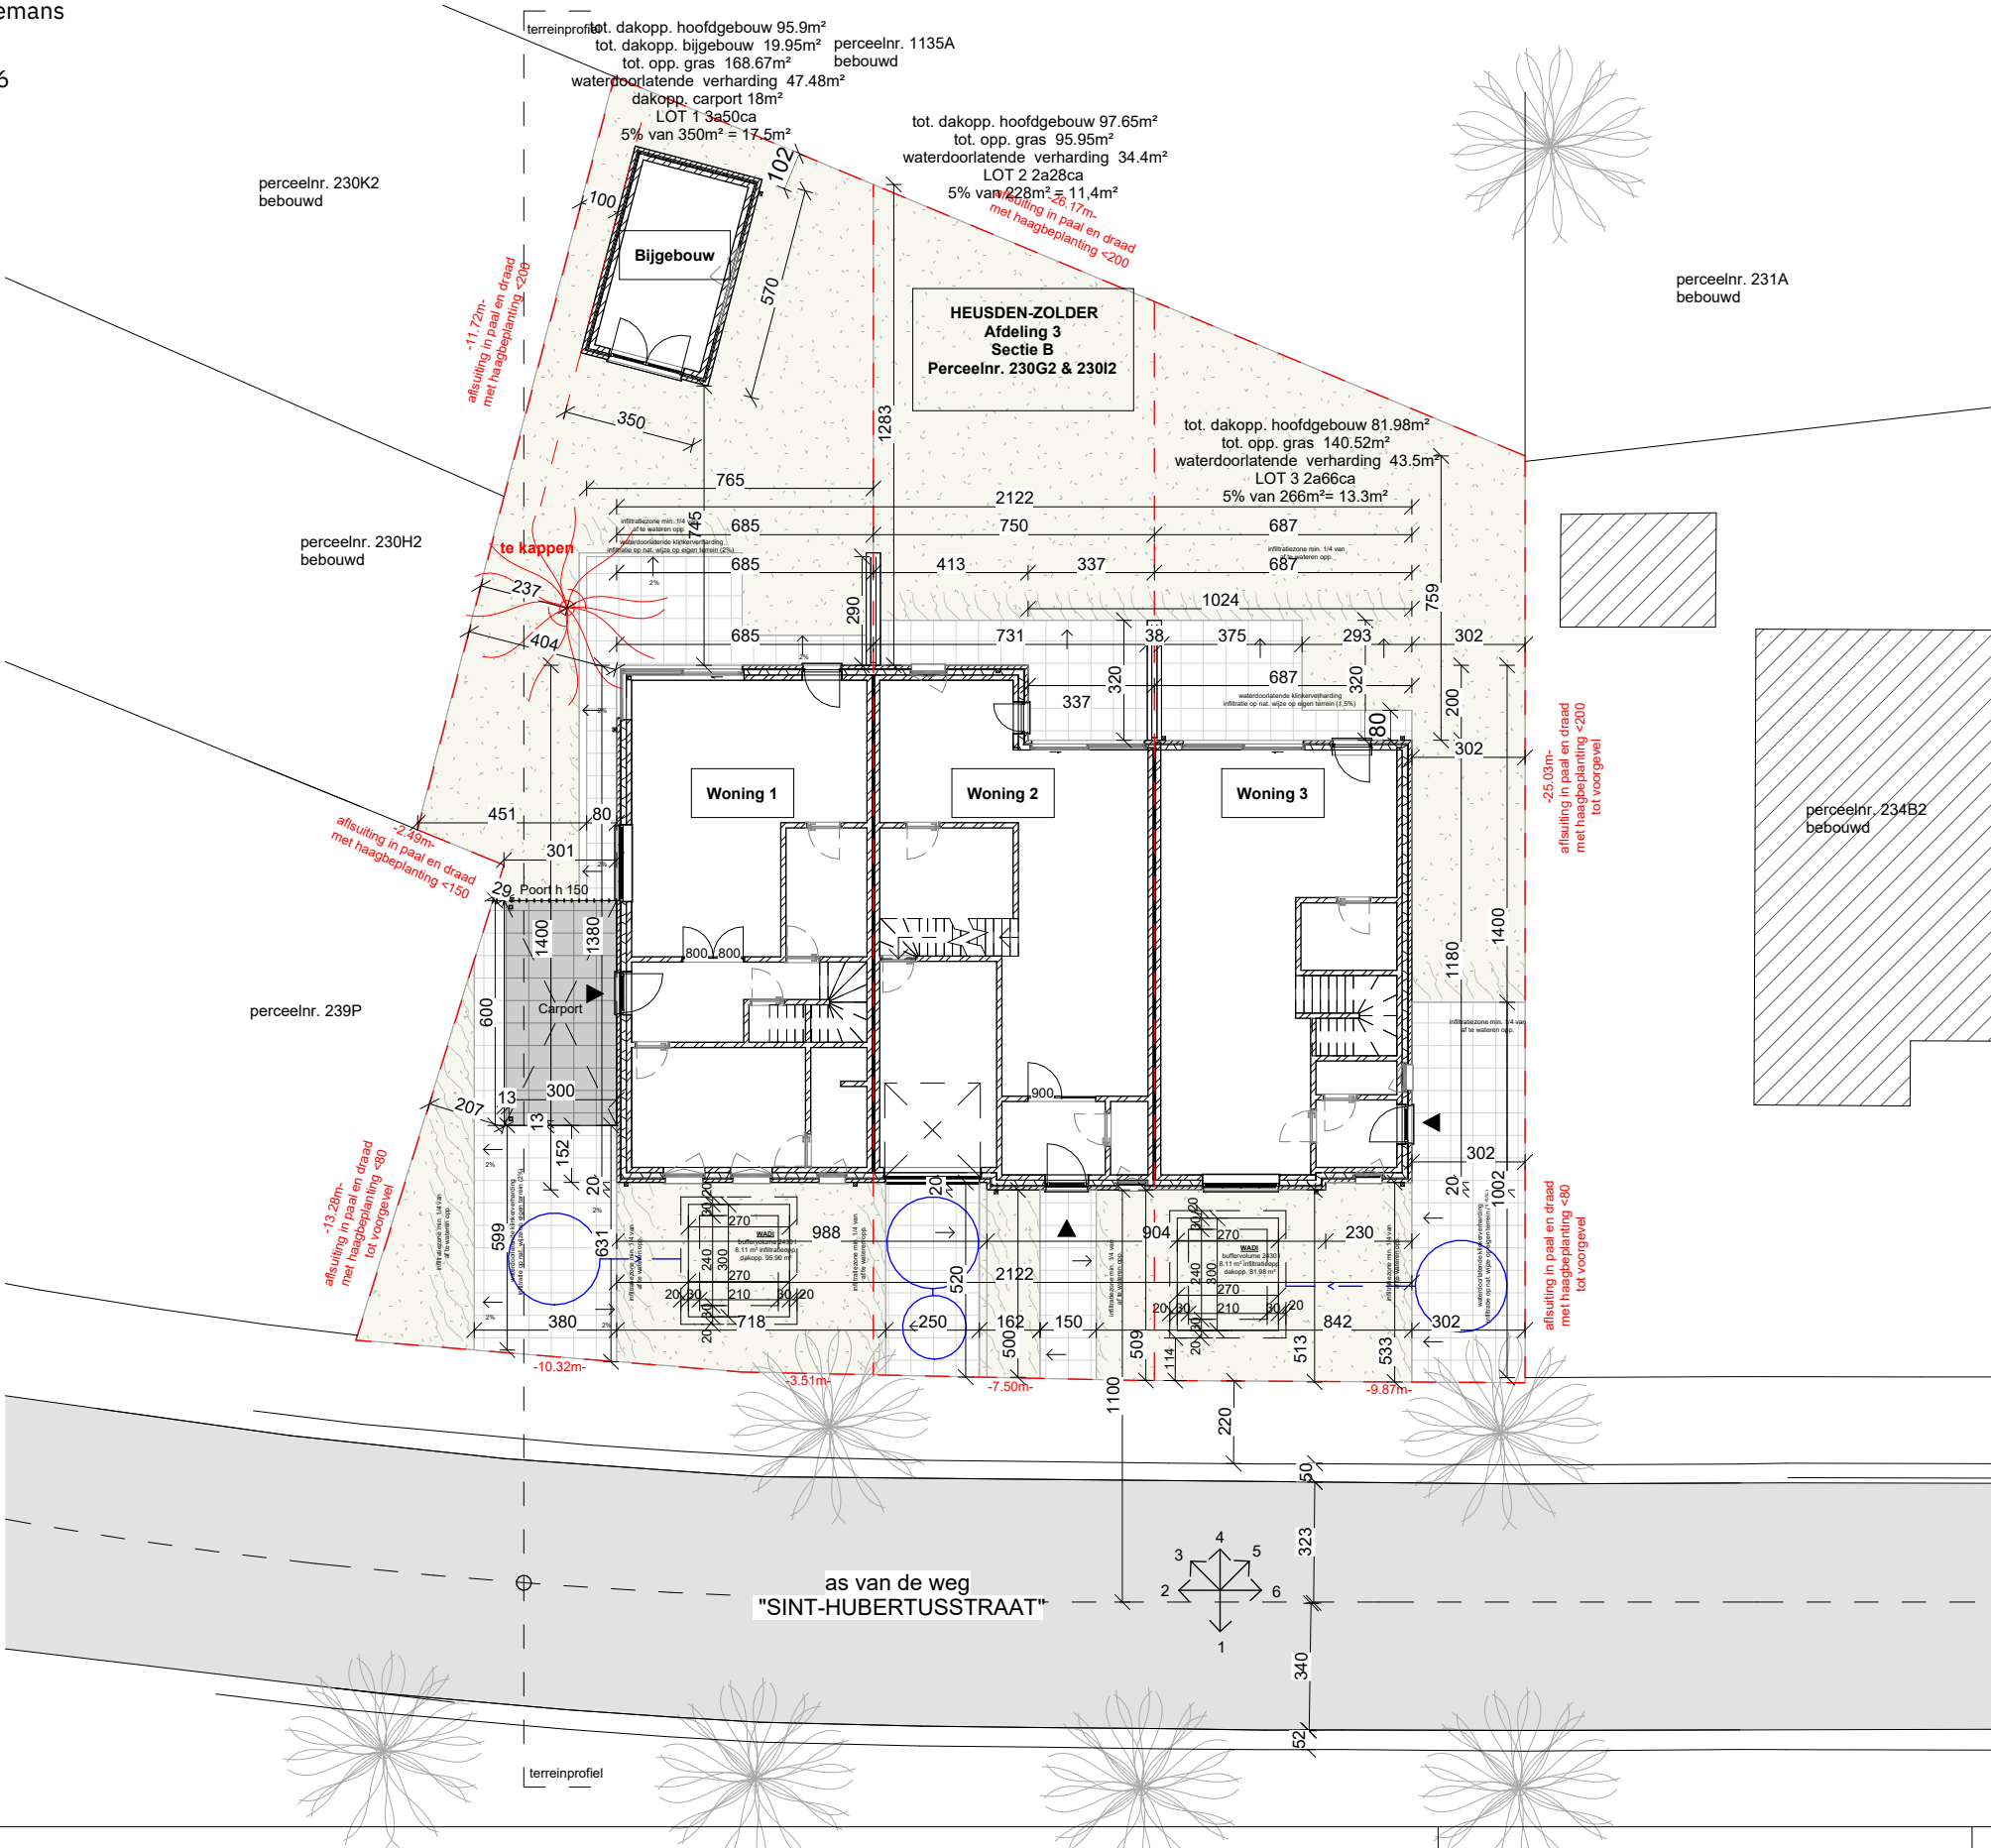

SMARCHI
architectuur • interieur • stedenbouw
arch. Serife Mazak info@smarchi.be www.smarchi.be

Kempische woonprojecten
Sint-Hubertusstraat
3550 Heusden-Zolder

HEUSDEN-ZOLDER
Afdeling 3
Sectie B
Perceelnr. 230G2 & 230I2

Inplantingsplan

Datum: 20/05/2026
Plannr.: 091
Doss. nr.: 25-69_KW_Heusden-Zolder

BA-code
BA_KW_I_N_091_Inplantingsplan

Schaal: 1 : 200



The receipt of these documents implies the acceptance and acknowledgment of the copyright of Serife Mazak architects, which relate both to the moral rights (right of publicity, right of paternity, right of respect and integrity) as well as the patrimonial rights (reproduction, communication rights, resale rights). This document is the property of Serife Mazak architects and is loaned to the client for their use only. The client is authorized to use the documents for their own purposes, but they are not to be distributed outside the project. For each full or partial use of the documents for other purposes, a written agreement of Serife Mazak architects is needed.